


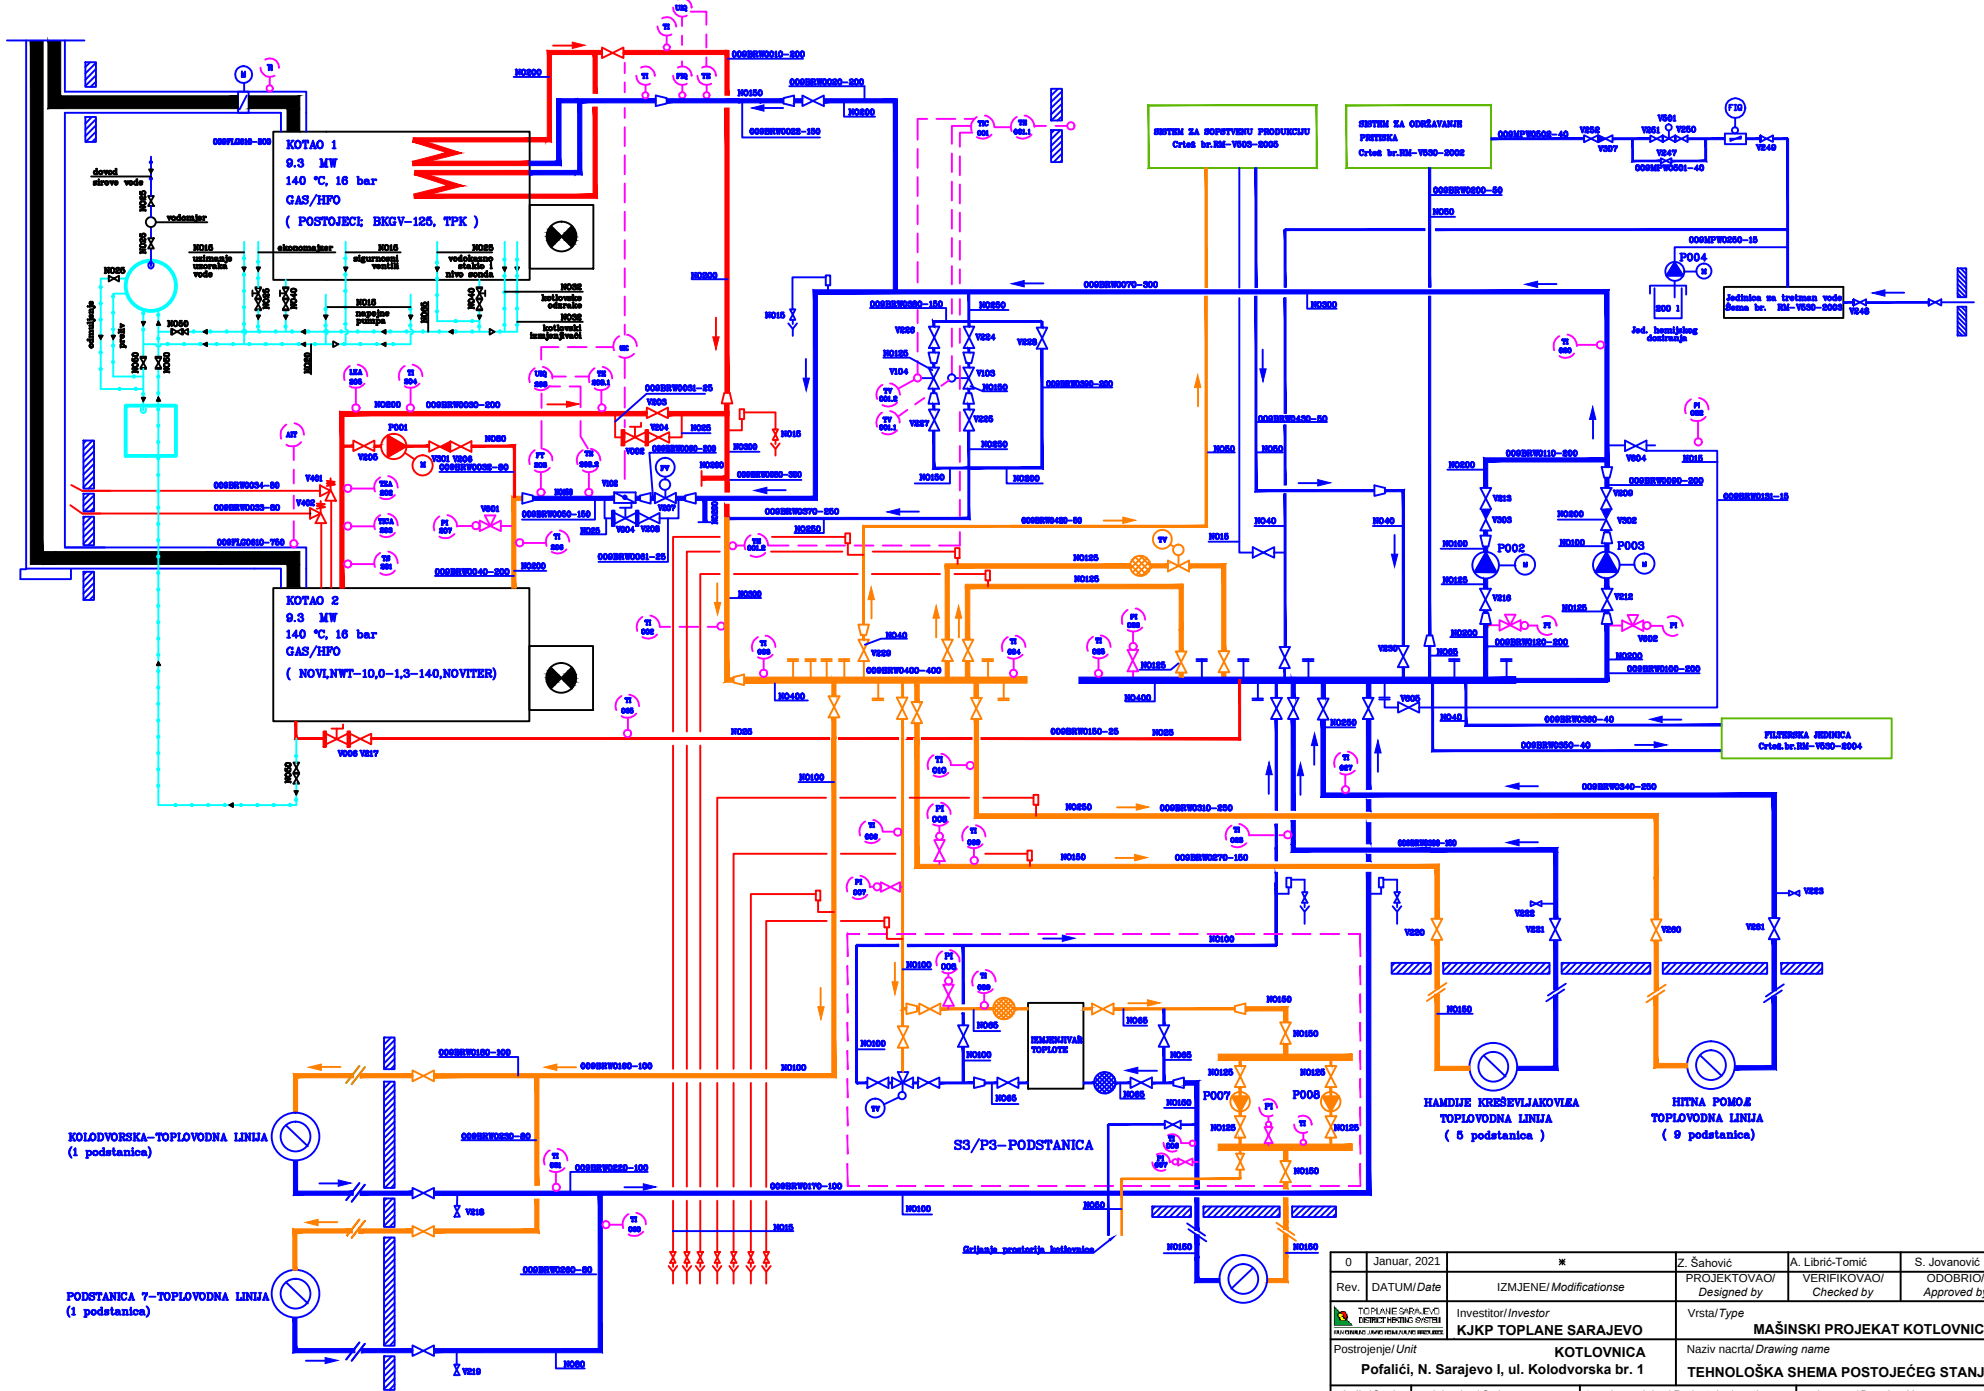

0	Januar, 2021	✖		Z. Šahović	A. Librić-Tomić	S. Jovanović
Rev.	DATUM/Date	IZMJENE/Modification		PROJEKTOVAO/ Designed by	VERIFIKOVAO/ Checked by	ODOBRIO/ Approved by
TOPLANE SARAJEVO HEATING PLANT		Investitor/Investor KJKP TOPLANE SARAJEVO		Vrsta/Type MAŠINSKI PROJEKAT KOTLOVNICE		
Postrojenje/Unit		KOTLOVNICA		Naziv nacrta/Drawing name		
Pofalići, N. Sarajevo I, ul. Kolodvorska br. 1				TEHNOLOŠKA SHEMA POSTOJEĆEG STANJA		
Mjerilo/Scale	Radni nalogi/Order		Oznaka projekta/Project designation		Broj nacrta/Drawing No.	
			M - PS 01 09 00 0000		N1C 0 0 0 3 0 1 0 1 0 1	